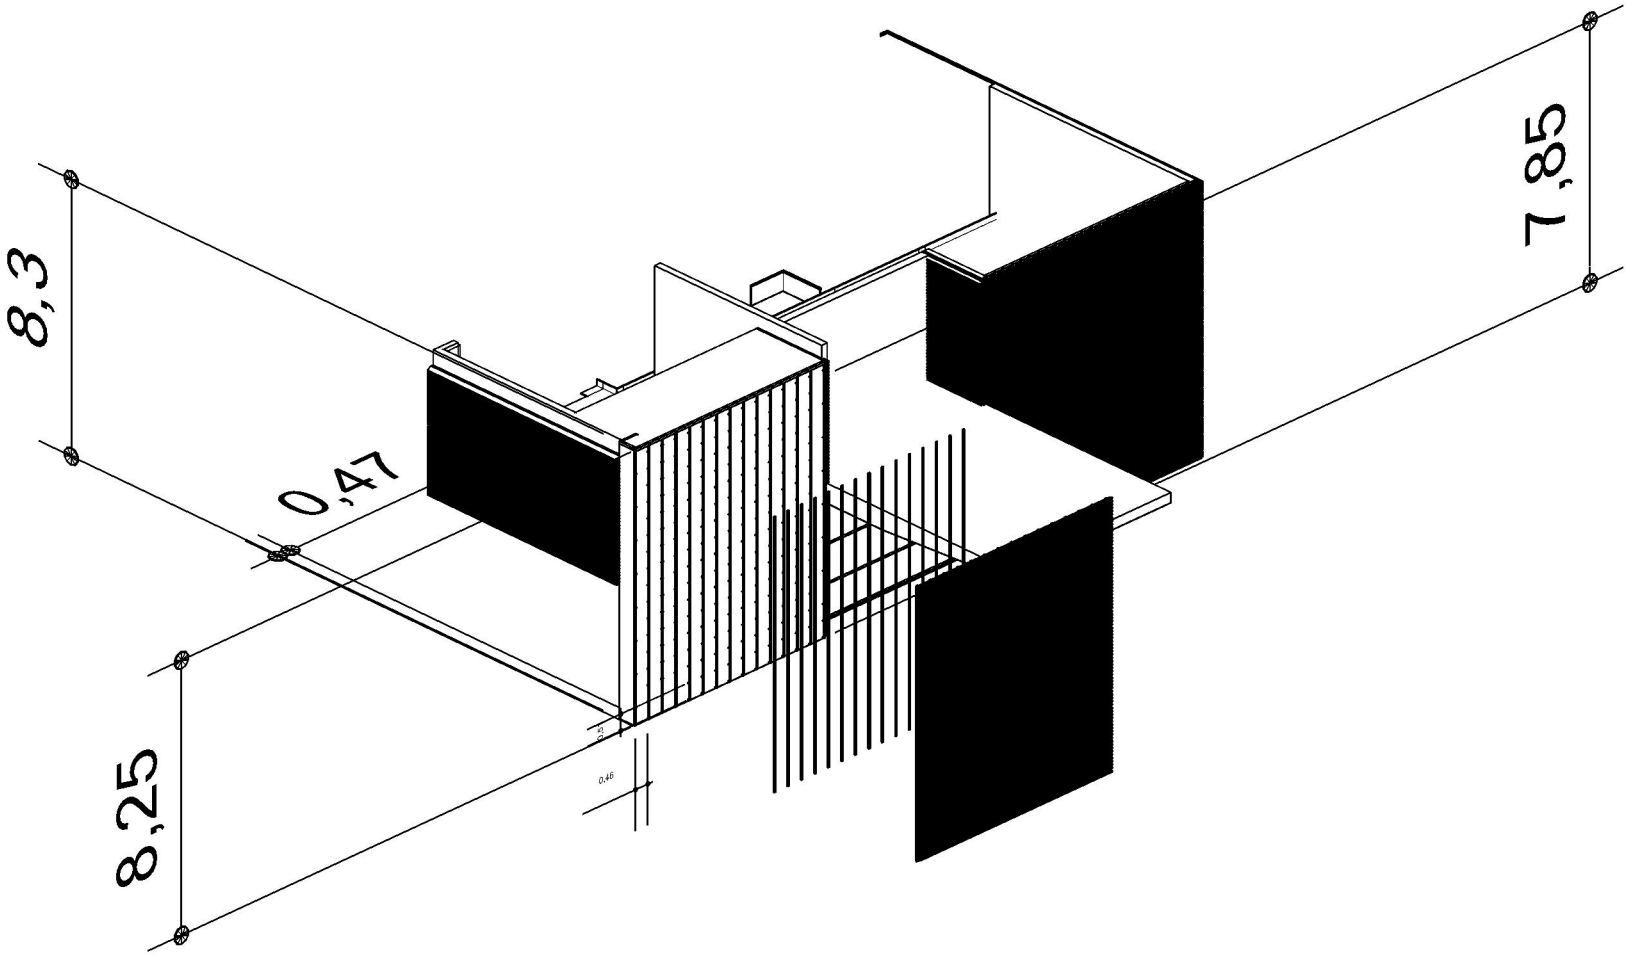


TYPE 1 - Louver

ARCBAZAR

Andres Quevedo

INDIA, Asia

Residencial

Propostal design


It is considered that walls have 240mm thick and it is materialized in revoked blocks.

The heliostatic location from New Delhi.

It is considered that door is made of chipboard.

The proportional load of the wall is an estimate

1m

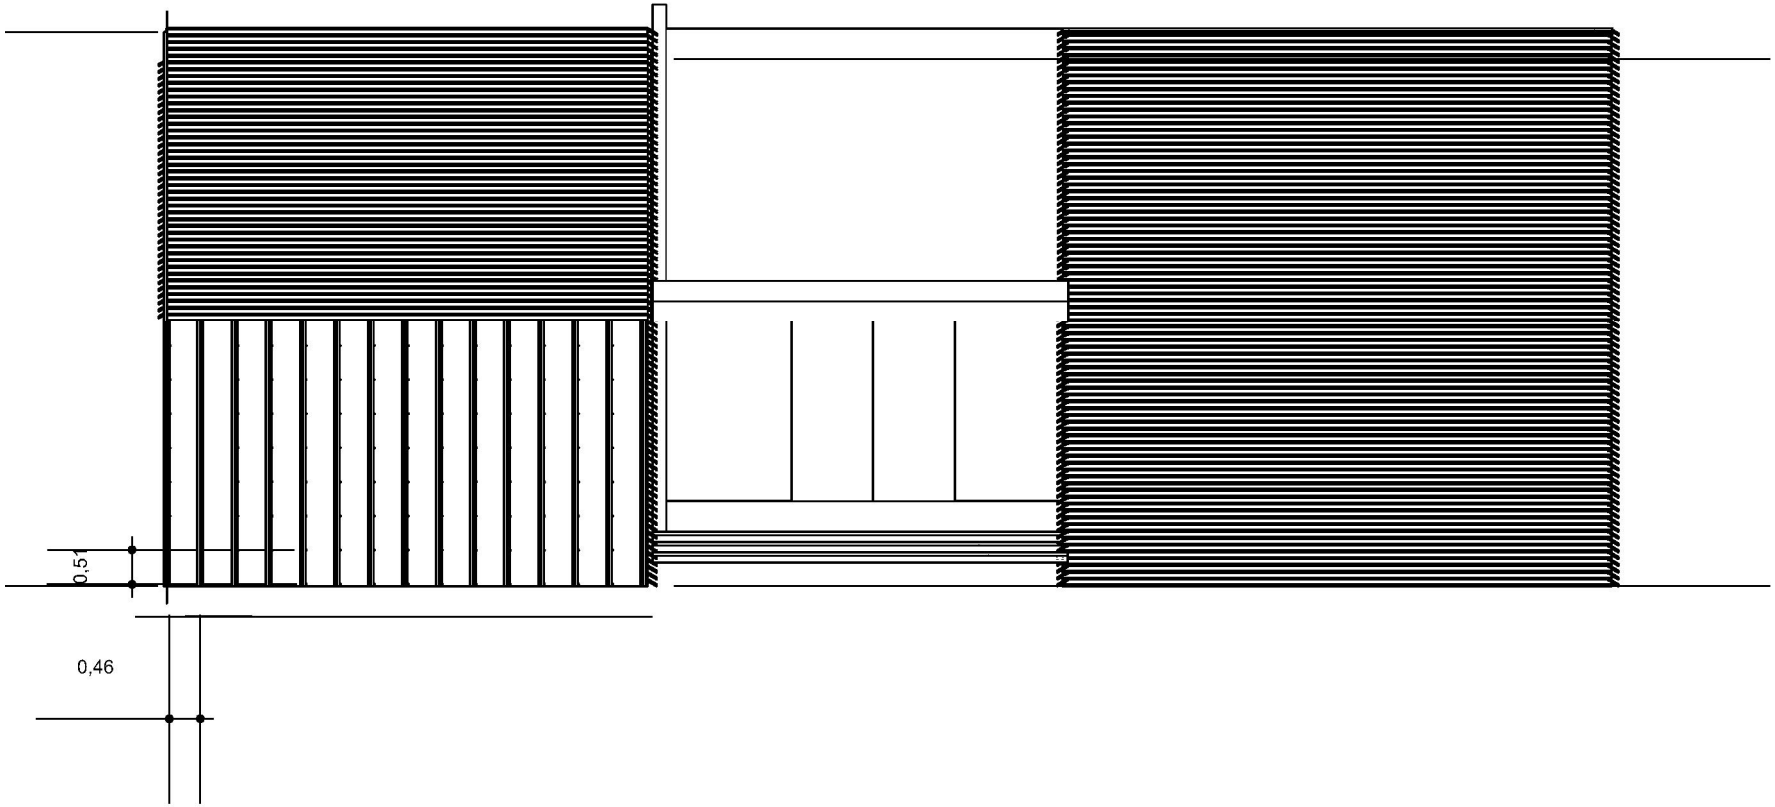

TYPE 1 - Module

ARCBAZAR

Andres Quevedo

INDIA, Asia

Residencial


Propostal design

It is considered that walls have 240mm thick and it is materialized in revoked blocks.

The heliostatic location from New Delhi.

It is considered that door is made of chipboard.

The proportional load of the wall is an estimate

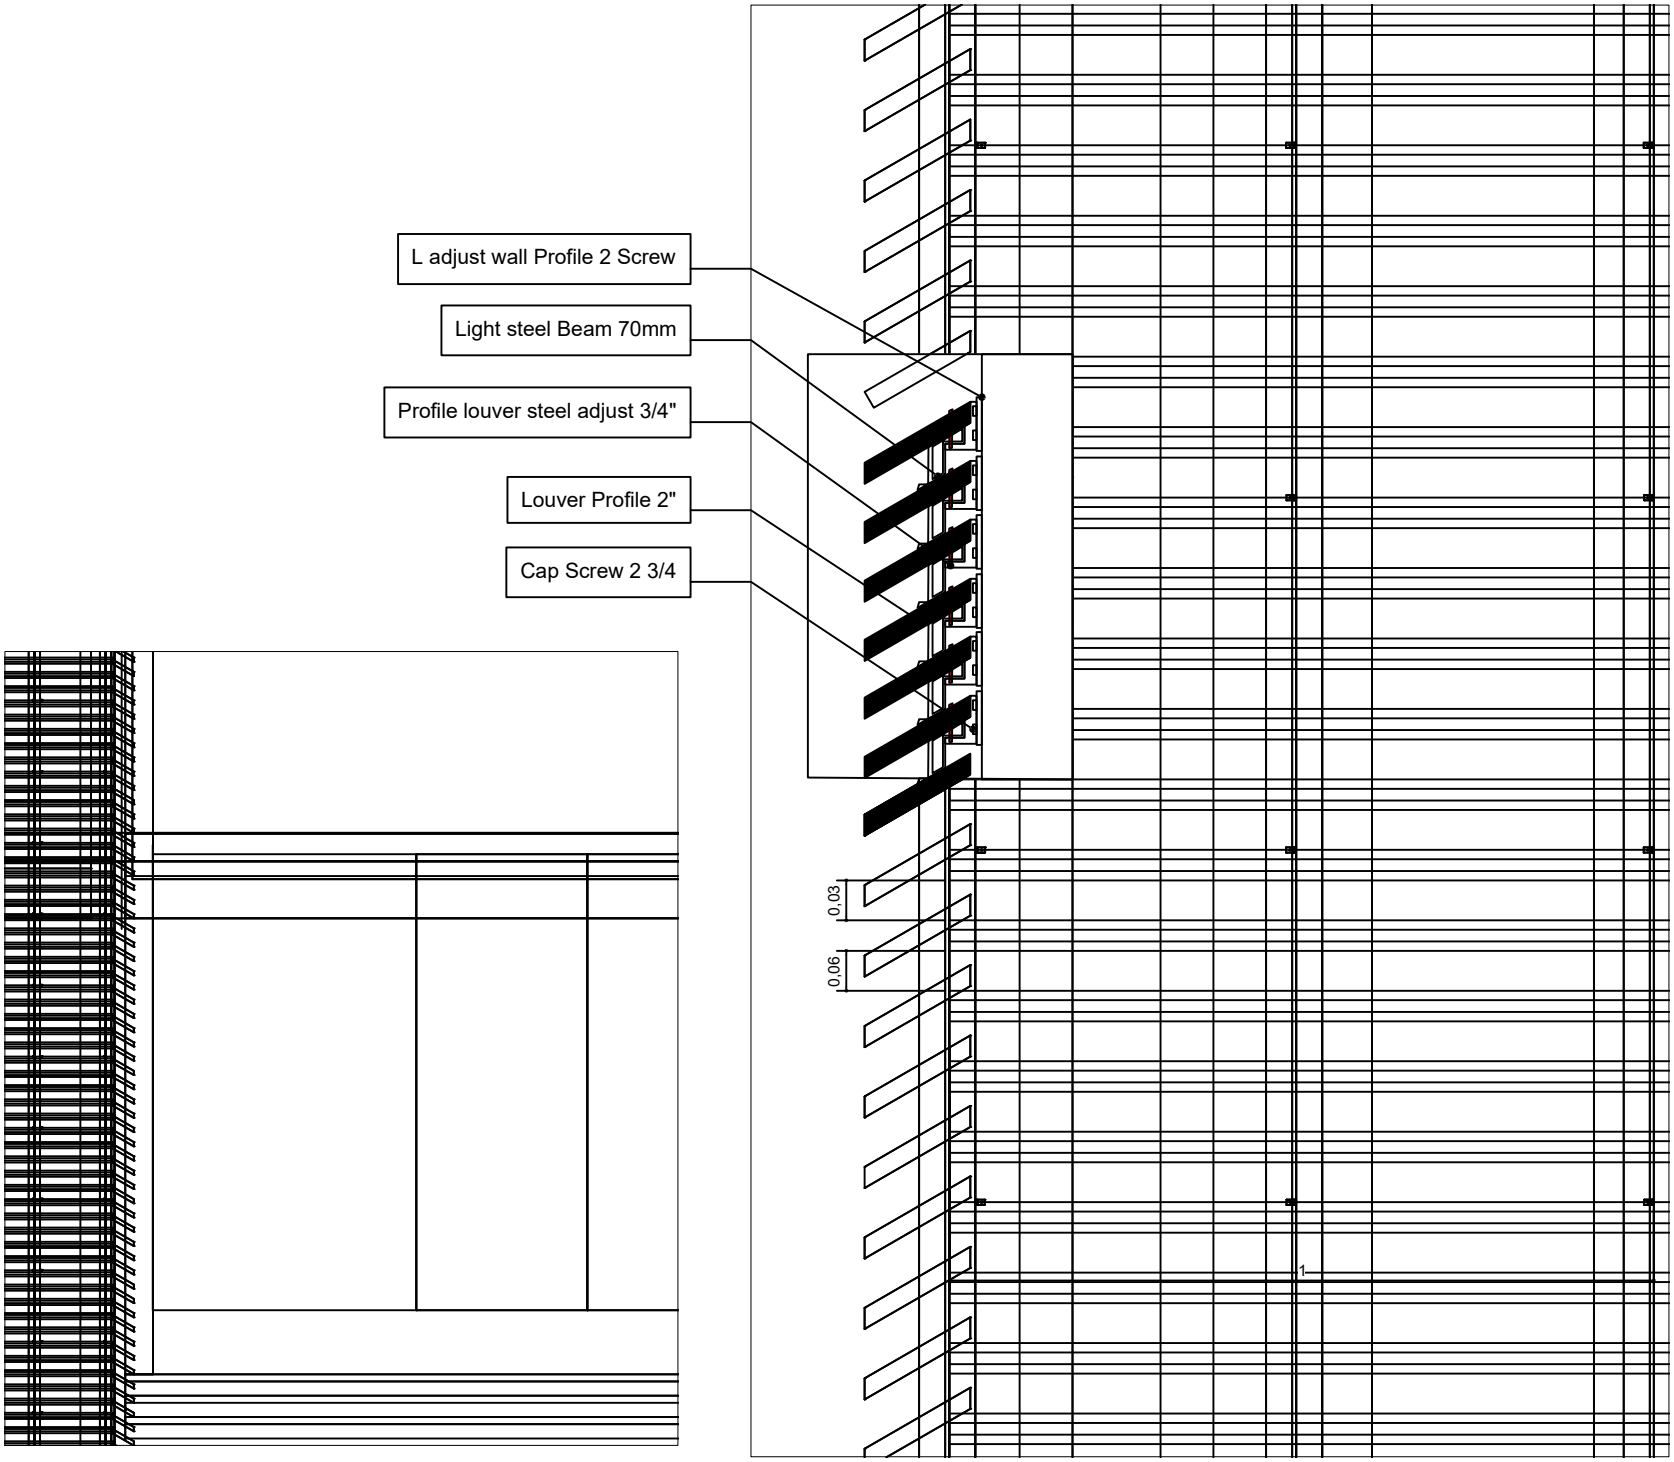

TYPE 1 - Module detail

ARCBAZAR

Andres Quevedo

INDIA, Asia

Residencial

Propostal design

It is considered that walls have 240mm thick and it is materialized in revoked blocks.

The heliostatic location from New Delhi.

It is considered that door is made of chipboard.

The proportional load of the wall is an estimate