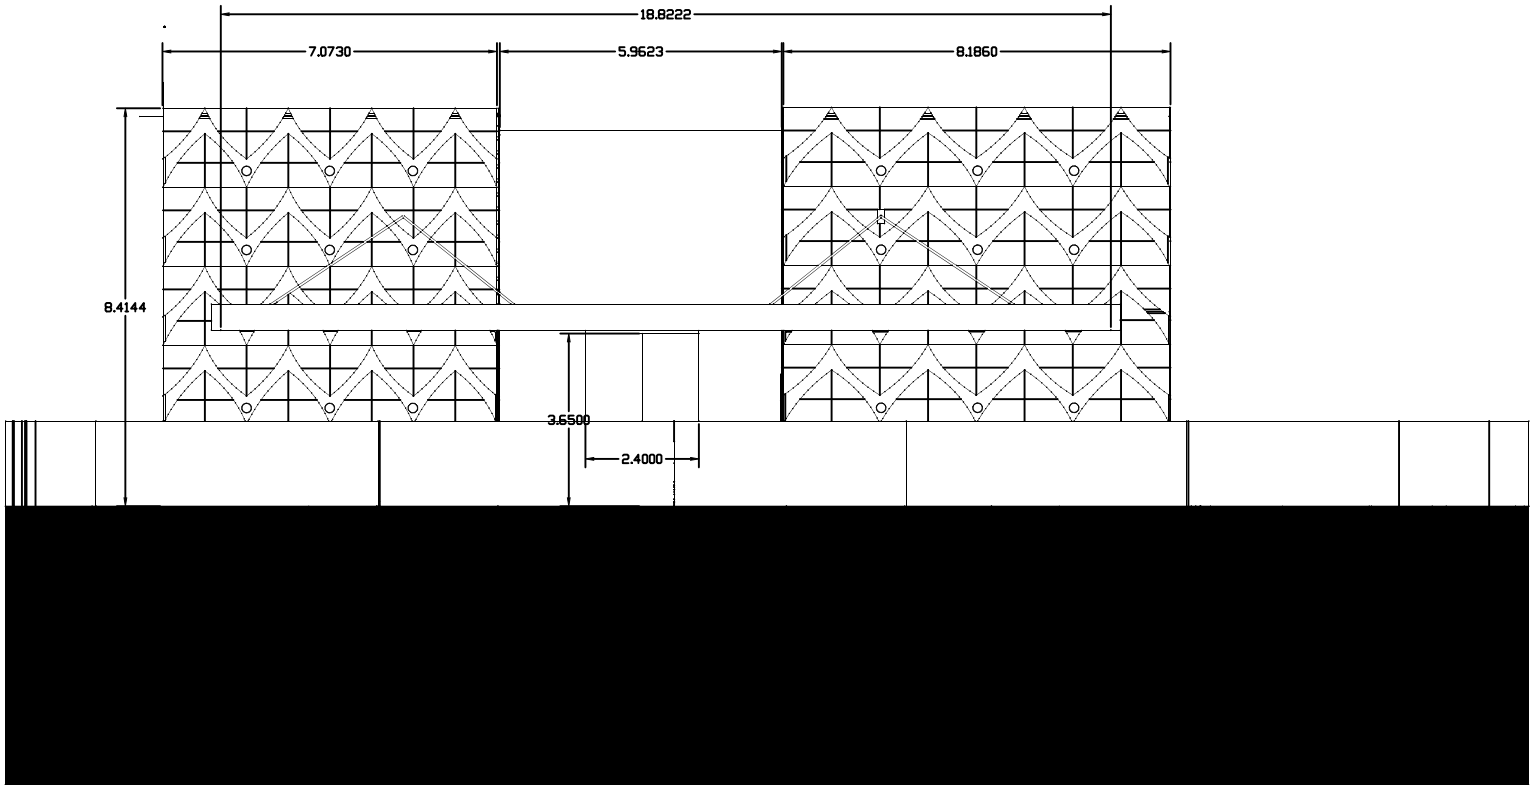


TYPE 2 - Facade

ARCBAZAR

Andres Quevedo

INDIA, Asia

Residencial

Propostal design

It is considered tha
walls have
240mm thick
and it is materializ
in revoked blocks.


The
heliostatic location
from New Delhi.

It is considered tha
door is made of
chipboard.

The proportional lo
of the wall is an
estimate

20m

1m 5m 10m

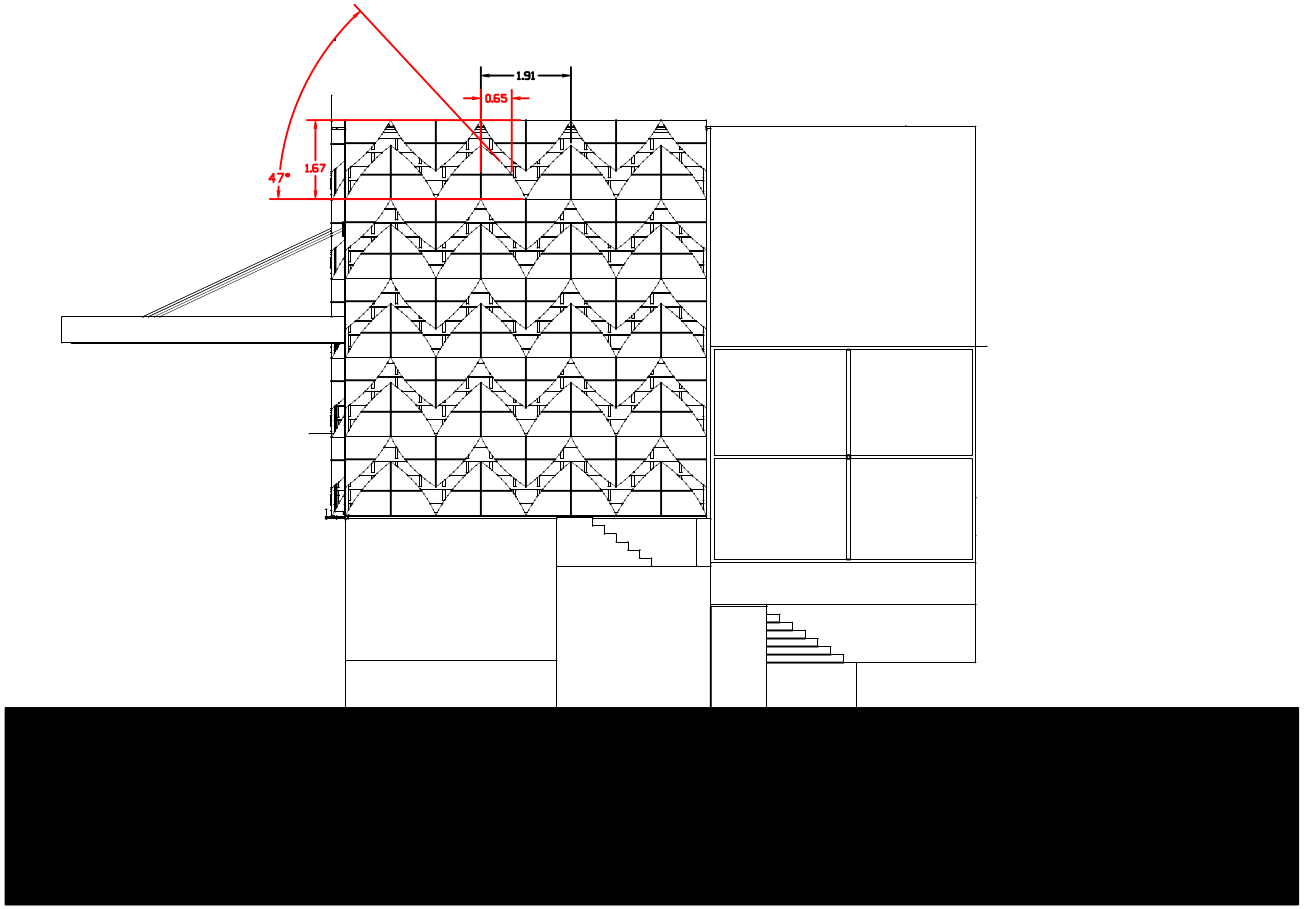

TYPE 2 - East

ARCBAZAR

Andres Quevedo

INDIA, Asia

Residencial

Propostal design

It is considered tha
walls have
240mm thick
and it is materializ
in revoked blocks.


The
heliostatic location
from New Delhi.

It is considered tha
door is made of
chipboard.

The proportional lo
of the wall is an
estimate

20m

1m 5m 10m

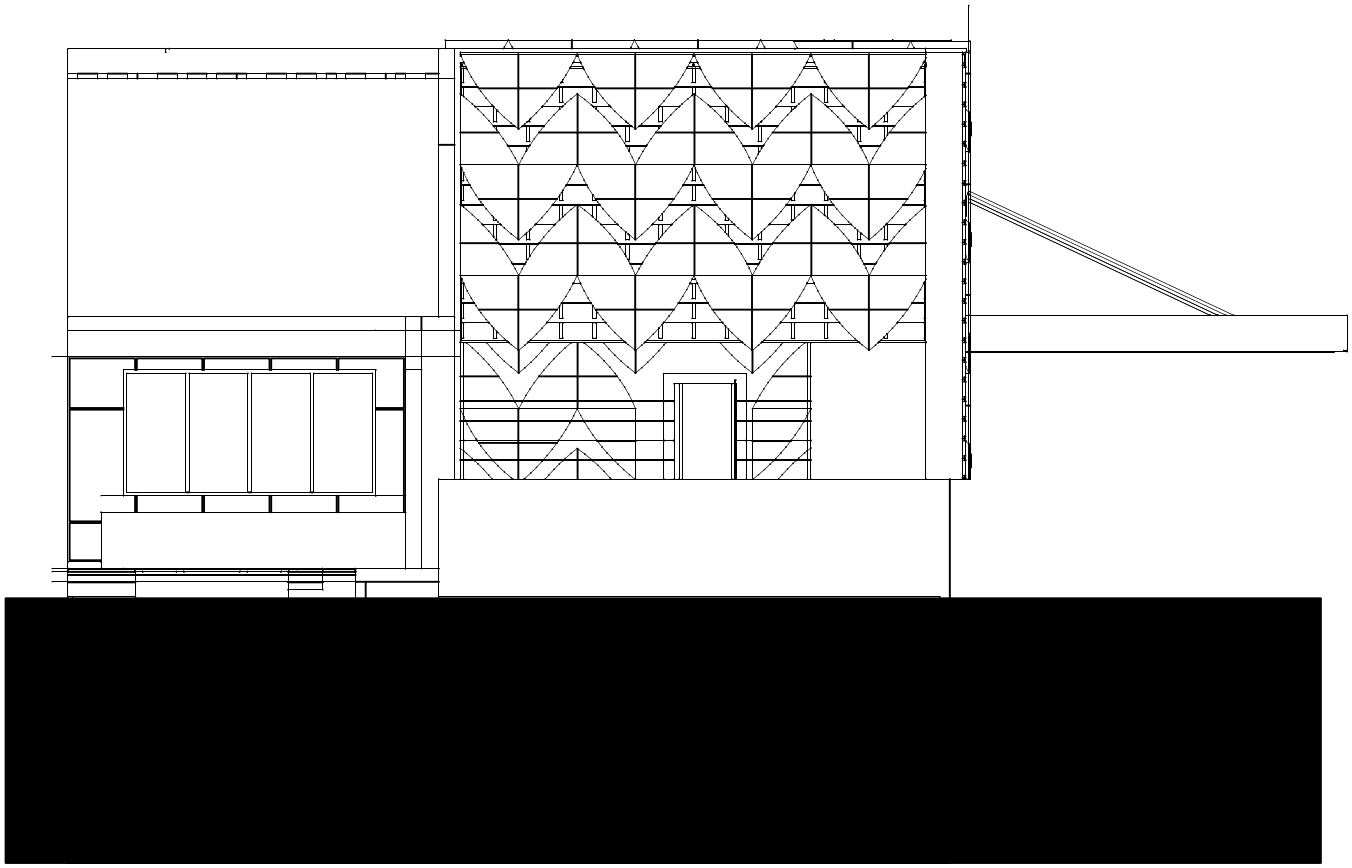

TYPE 2 - Oest

ARCBAZAR

Andres Quevedo

INDIA, Asia

Residencial

Propostal design

It is considered tha
walls have
240mm thick
and it is materializ
in revoked blocks.


The
heliostatic location
from New Delhi.

It is considered tha
door is made of
chipboard.

The proportional lo
of the wall is an
estimate

20m

1m 5m 10m

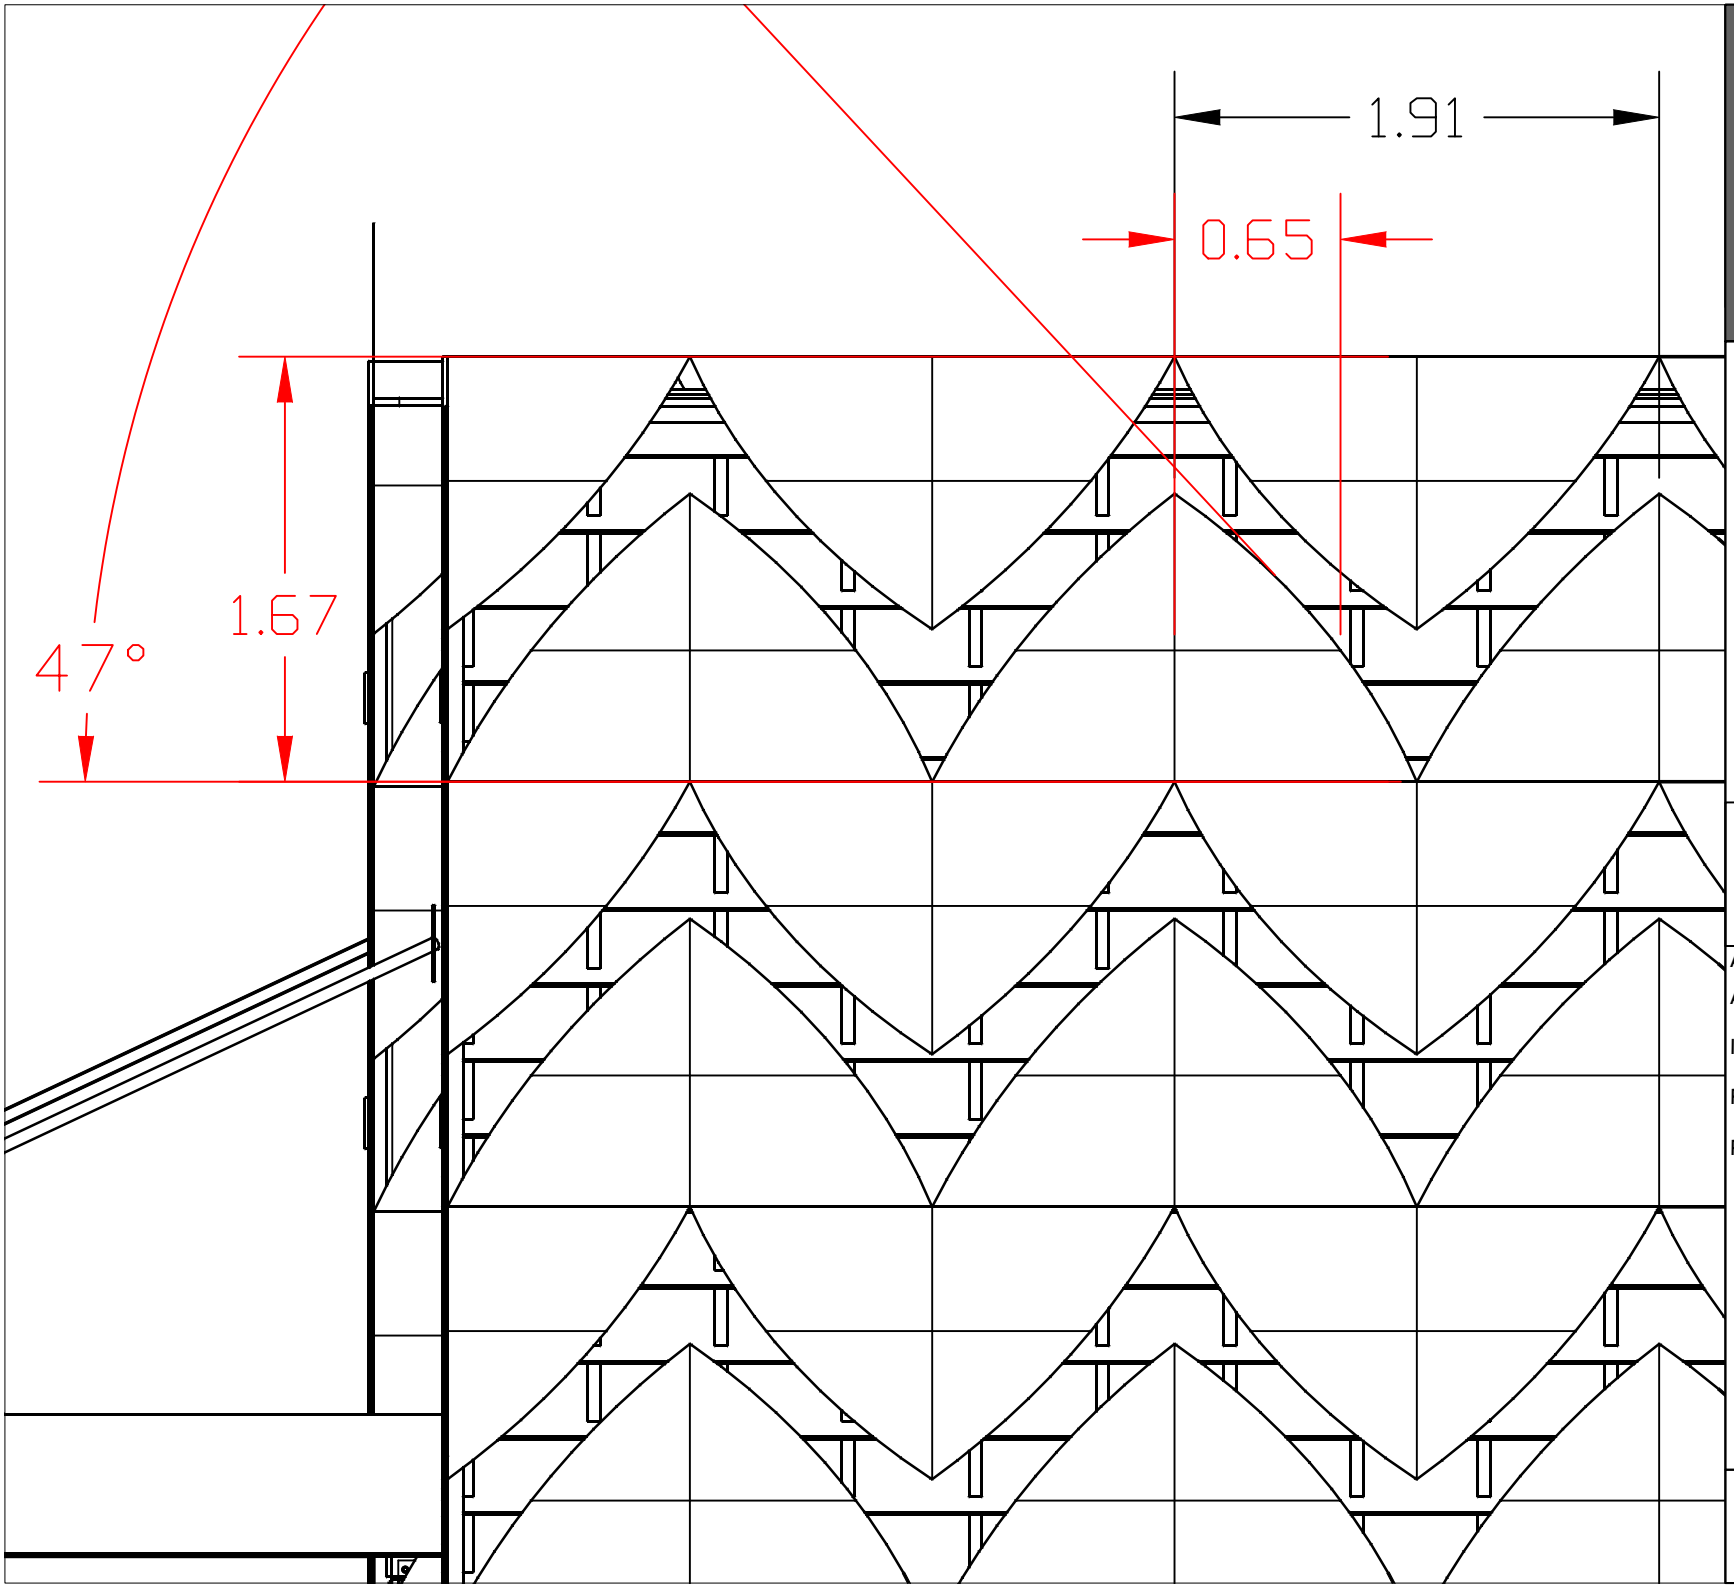

TYPE 1 - Module

ARCBAZAR

Andres Quevedo

INDIA, Asia

Residencial

Propostal design

It is considered tha
walls have
240mm thick
and it is materializ
in revoked blocks.


The
heliostatic location
from New Delhi.

It is considered tha
door is made of
chipboard.

The proportional lo
of the wall is an
estimate

20m

1m 5m 10m

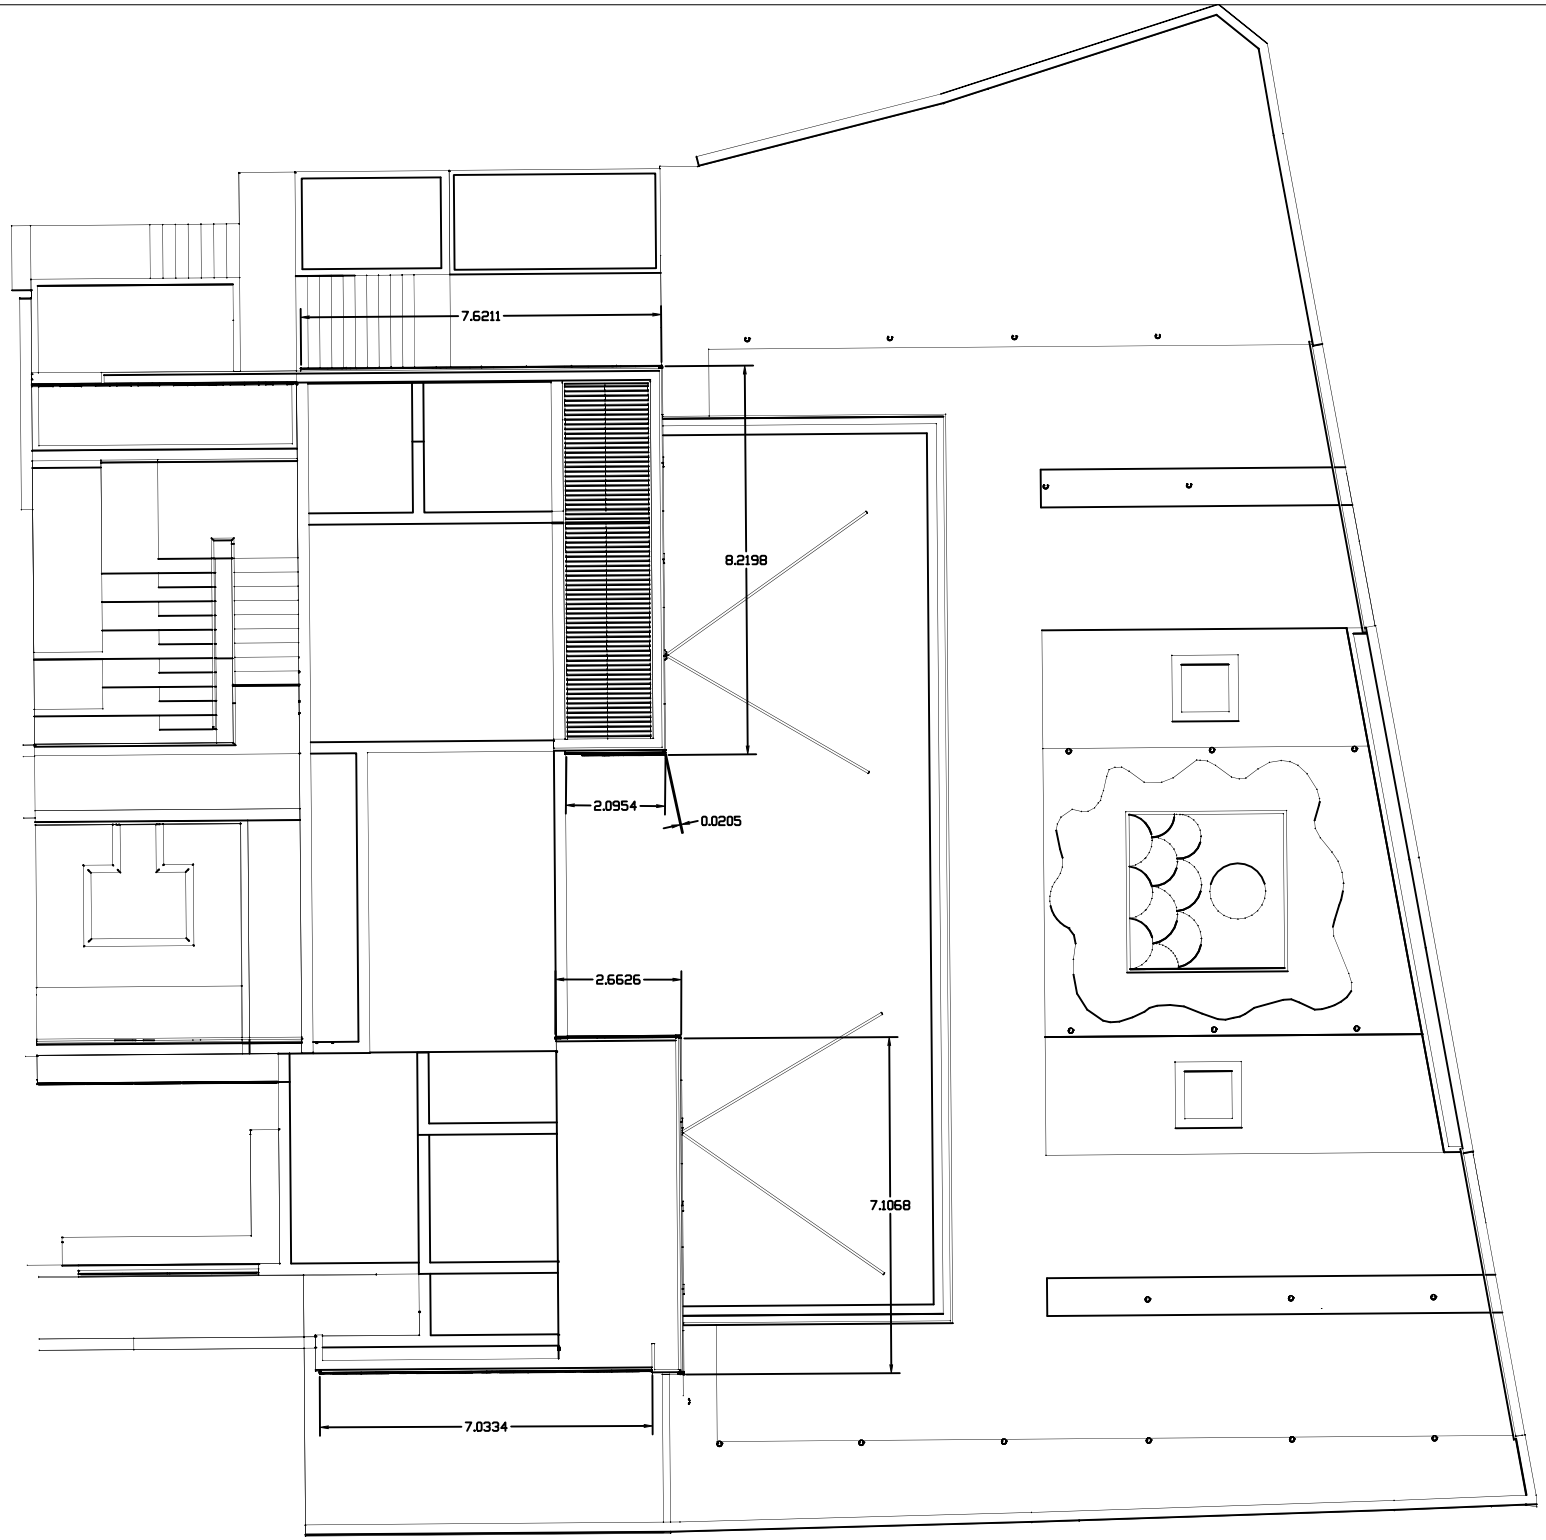

TYPE 1 - Plant

ARCBAZAR

Andres Quevedo

INDIA, Asia

Residencial

Propostal design

It is considered tha
walls have
240mm thick
and it is materializ
in revoked blocks.


The
heliostatic location
from New Delhi.

It is considered tha
door is made of
chipboard.

The proportional lo
of the wall is an
estimate

20m

1m 5m 10m

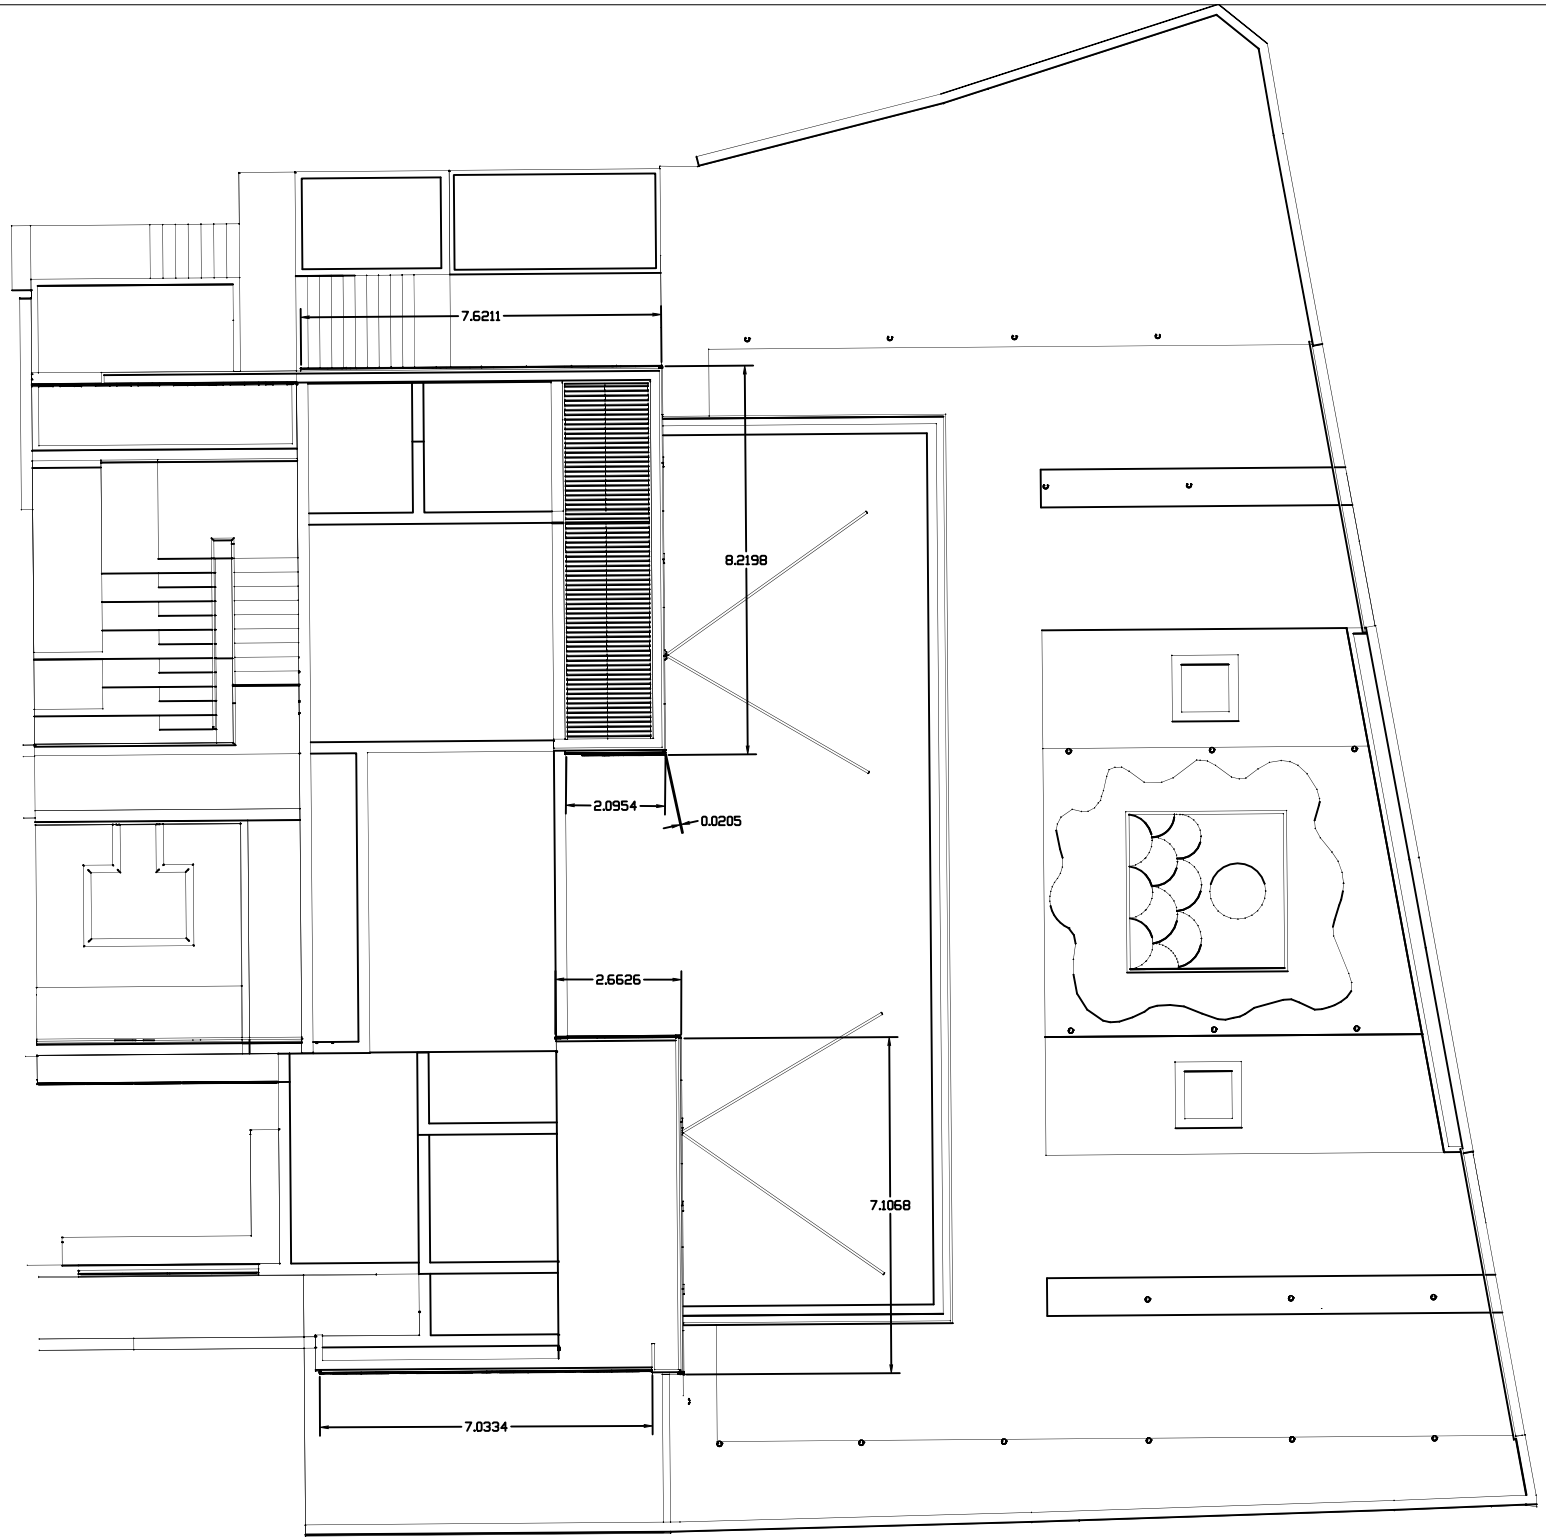

TYPE 1 - Plant

ARCBAZAR

Andres Quevedo

INDIA, Asia

Residencial

Propostal design

It is considered tha
walls have
240mm thick
and it is materializ
in revoked blocks.

The
heliostatic location
from New Delhi.

It is considered tha
door is made of
chipboard.

The proportional lo
of the wall is an
estimate

20m

1m 5m 10m