
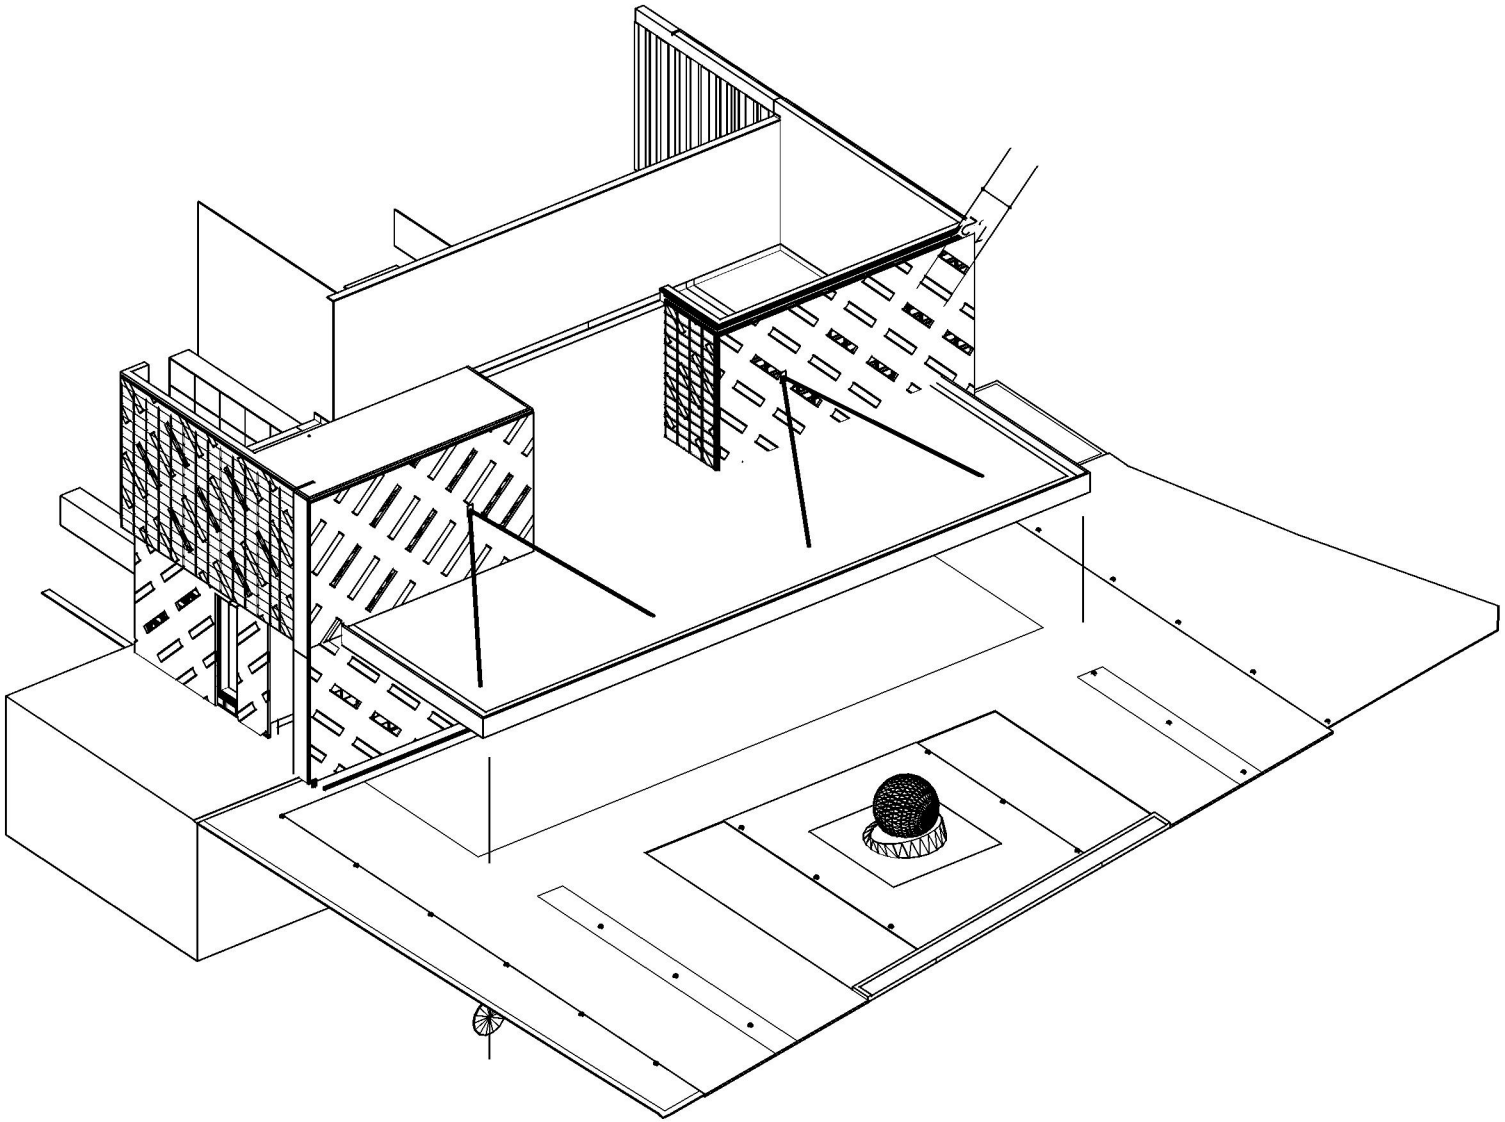


TYPE 4 - Facade

ARCBAZAR Andres Quevedo INDIA, Asia Residencial Propostal design	It is considered that walls have 240mm thick and it is materialized in revoked blocks. The heliostatic location from New Delhi. It is considered that door is made of chipboard. The proportional load of the wall is an estimate

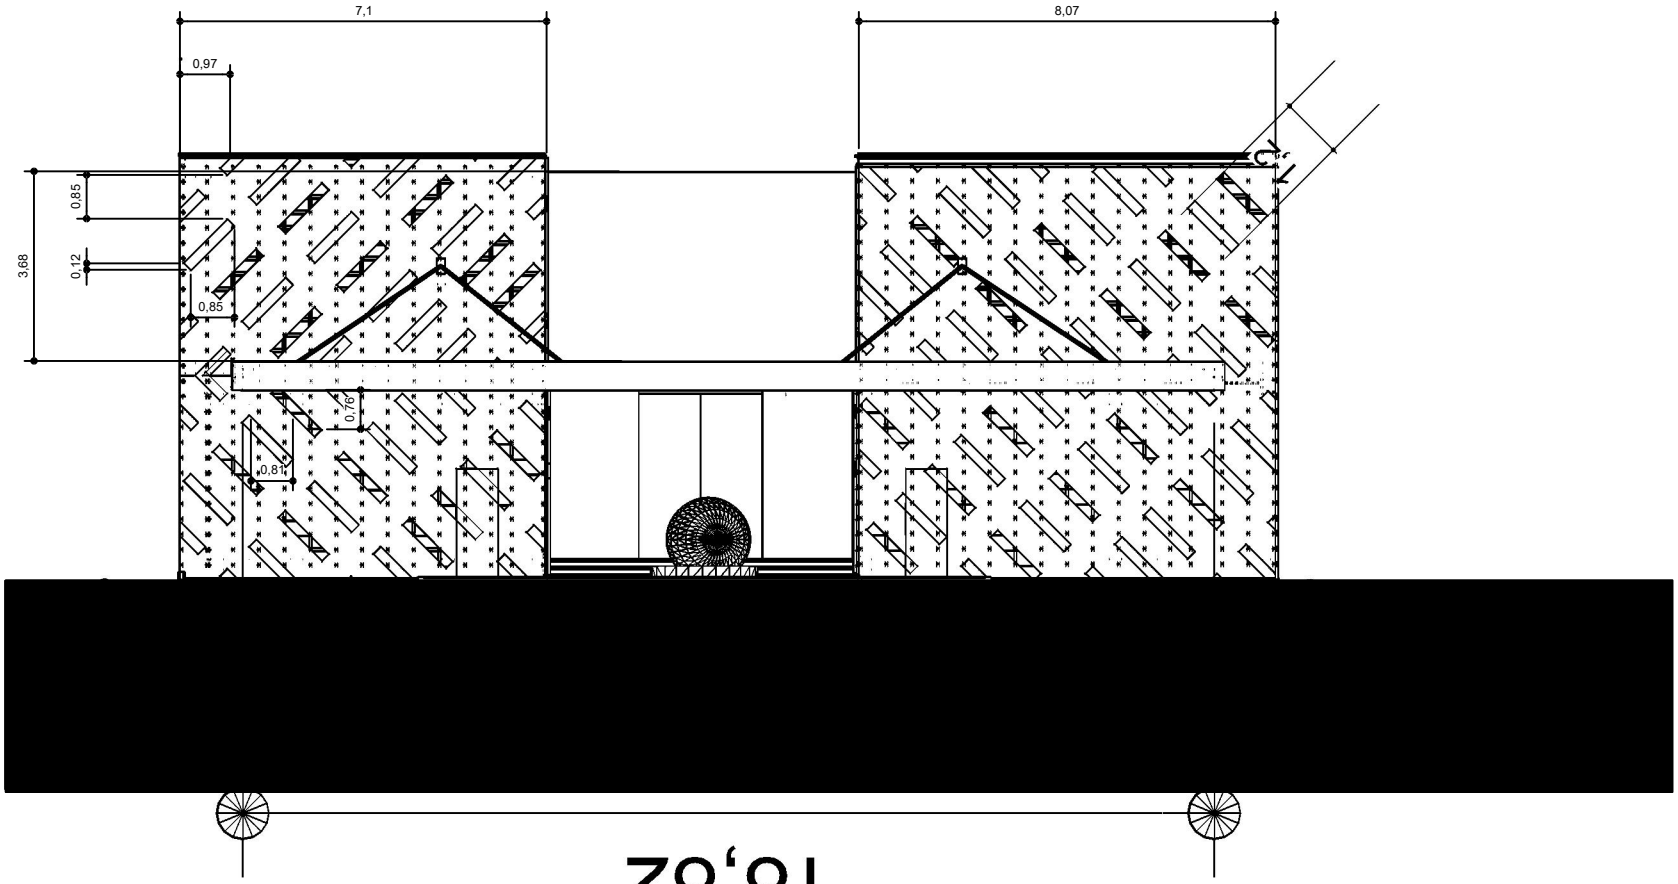

TYPE 4 - Front

ARCBAZAR

Andres Quevedo

INDIA, Asia

Residencial


Propostal design

It is considered that walls have 240mm thick and it is materialized in revoked blocks.

The heliostatic location from New Delhi.

It is considered that door is made of chipboard.

The proportional load of the wall is an estimate

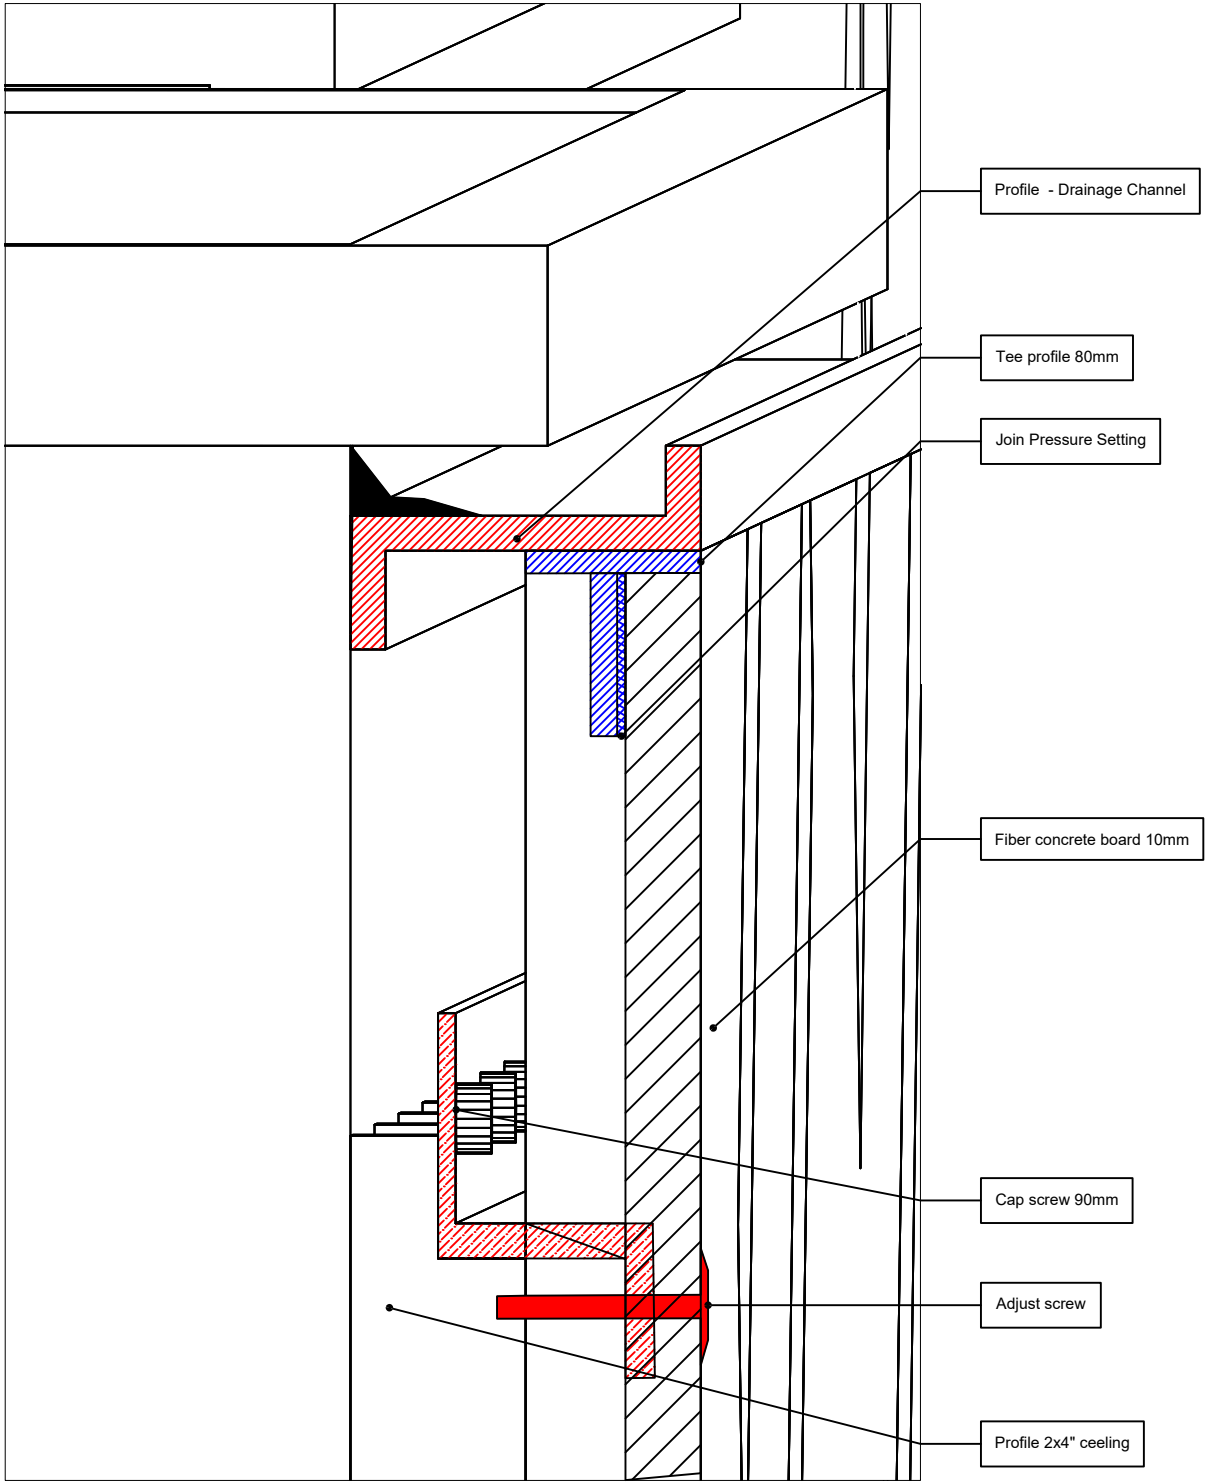

TYPE 4 - Front

ARCBAZAR

Andres Quevedo

INDIA, Asia

Residencial

Propostal design

It is considered that walls have 240mm thick and it is materialized in revoked blocks.

The heliostatic location from New Delhi.

It is considered that door is made of chipboard.

The proportional load of the wall is an estimate